

MONUMENT RECORD
State of Indiana - County of Monroe

Section: 5

Township: 9 North


Range: 1 West

Corner ID: Blm G-05

Monument Description & Remarks: 5/8" Rebar with 2" Aluminum cap, "MICHAEL E. SHEPPARD LS# 200100021". Survey Sign 5ft above ground at pt. C

References On File: Michael E. Sheppard survey, Howard Halderman (2007), on file in Recorder Office cabinet S, envelope 389

RECOVERY TIE DRAWING
Field Book 40 Page No. 27


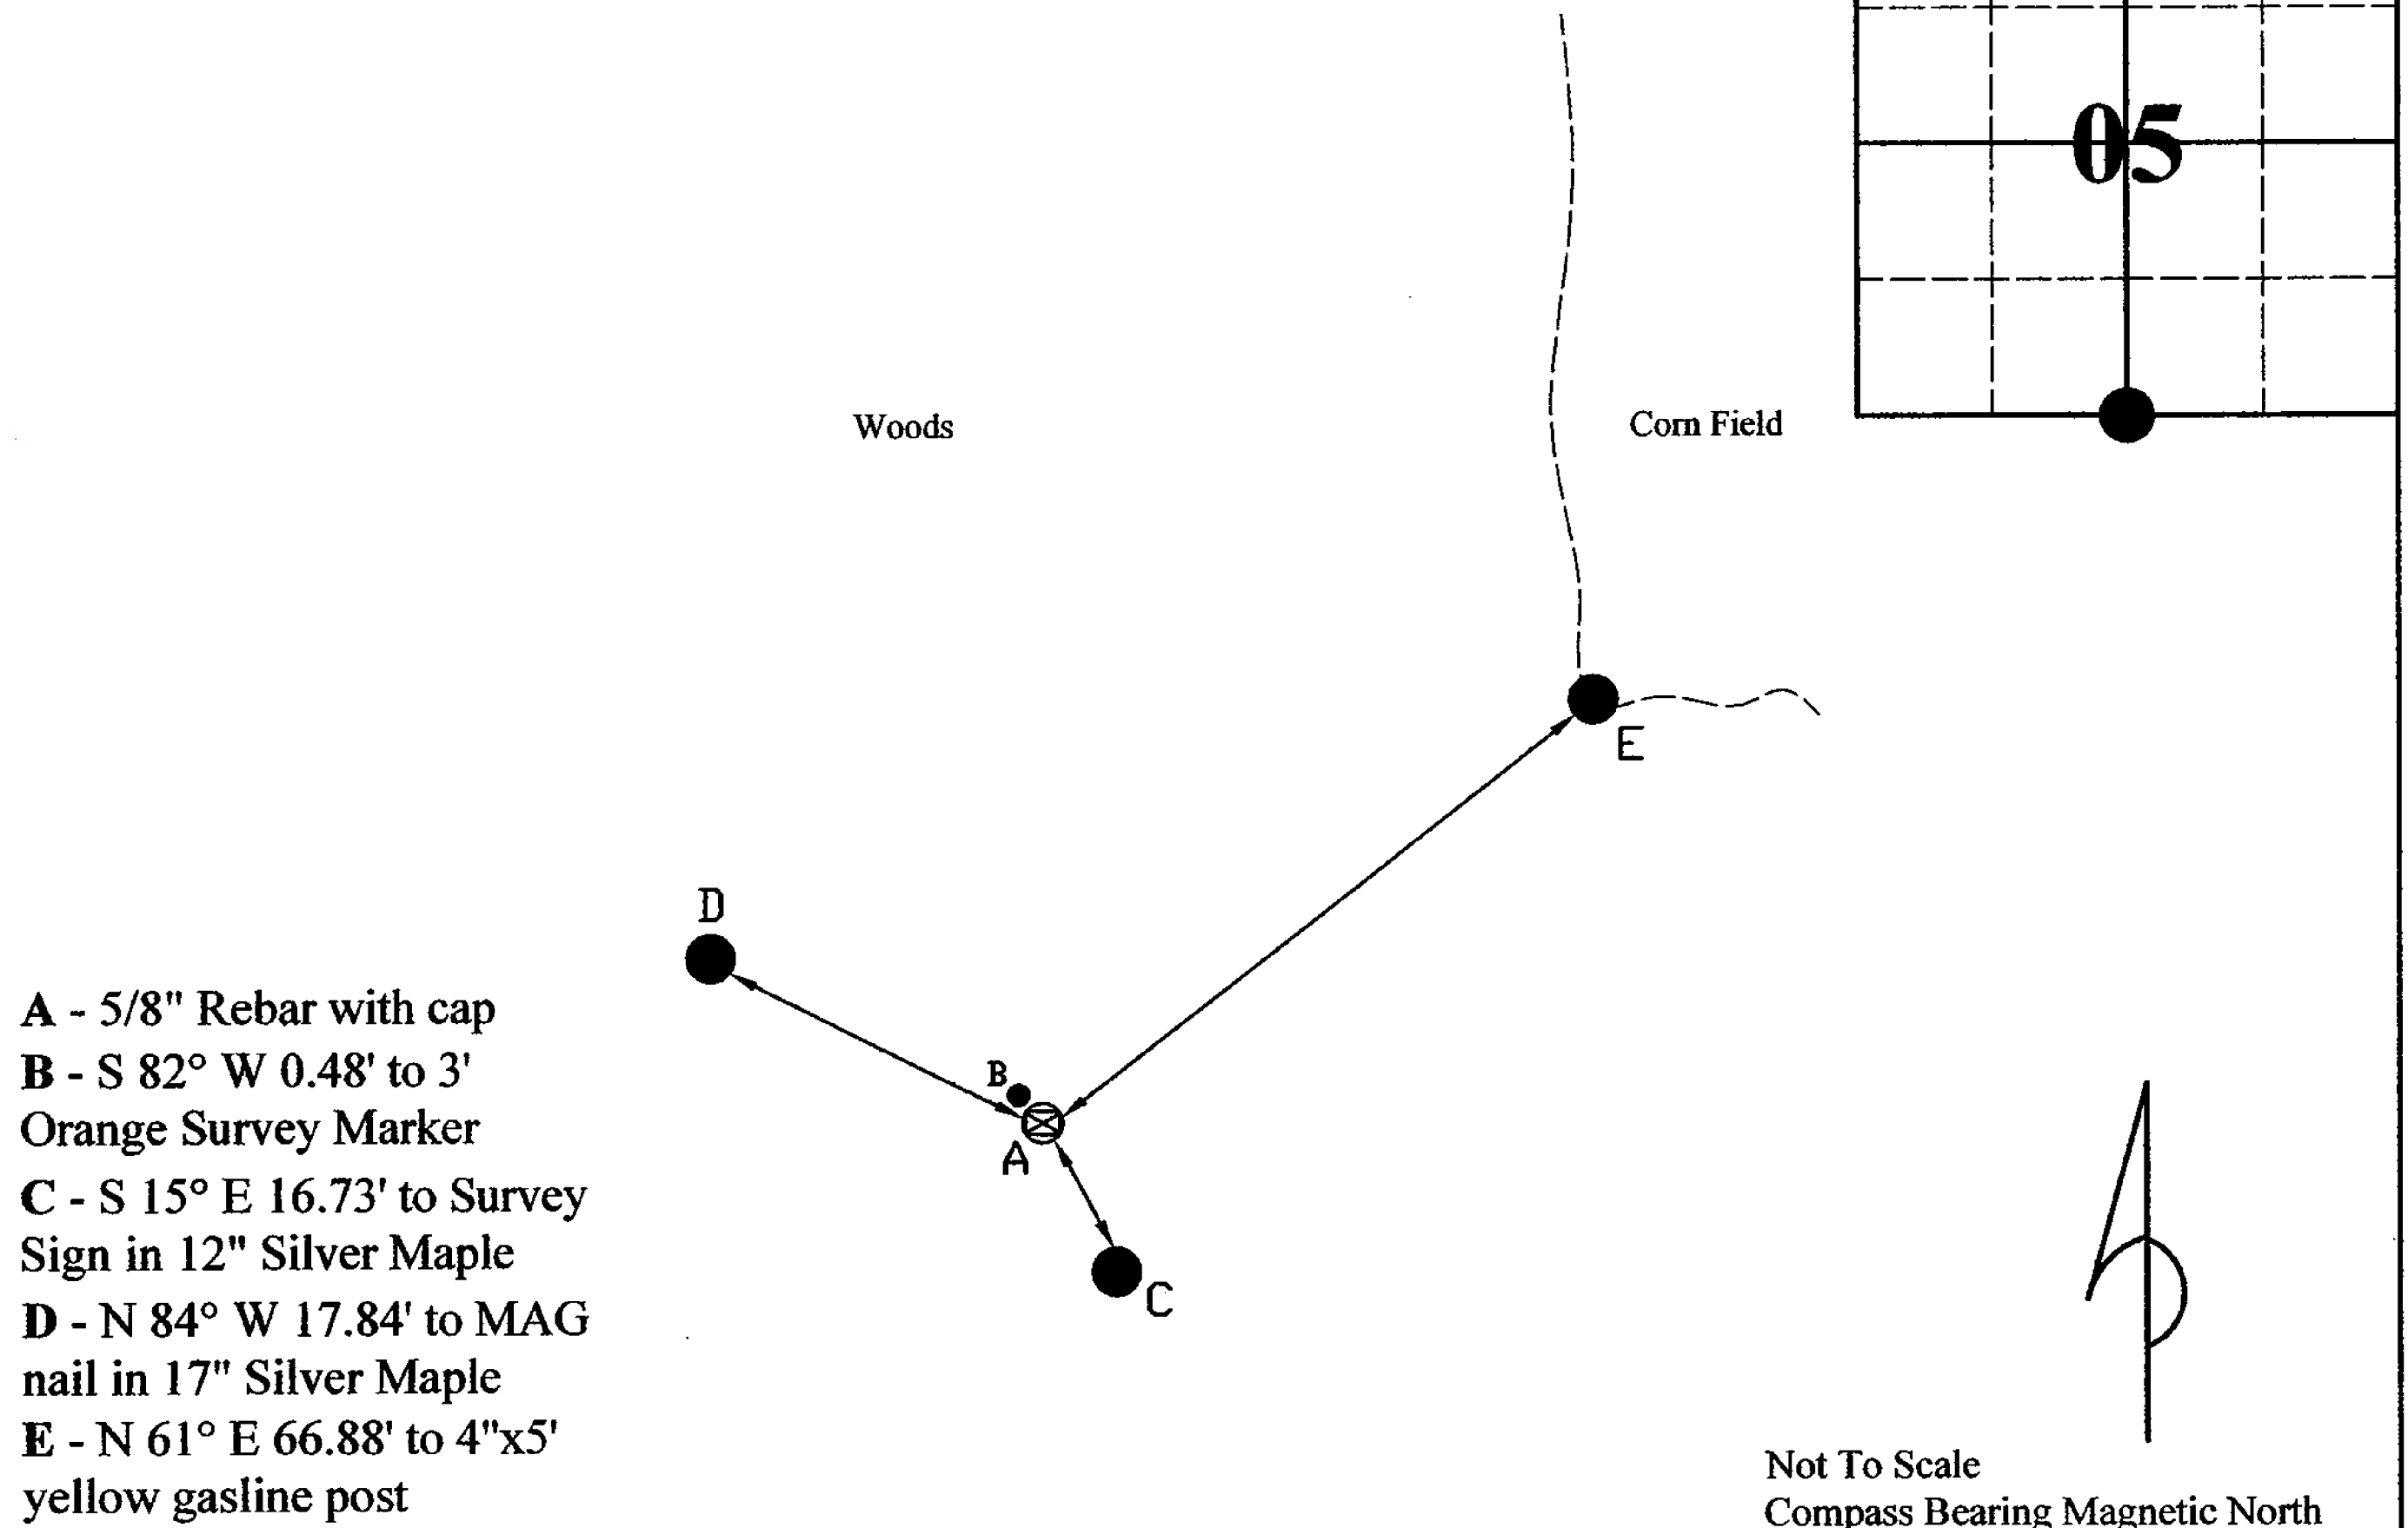


A - 5/8" Rebar with cap
B - S 82° W 0.48' to 3'
Orange Survey Marker
C - S 15° E 16.73' to Survey
Sign in 12" Silver Maple
D - N 84° W 17.84' to MAG
nail in 17" Silver Maple
E - N 61° E 66.88' to 4"x5'
yellow gasoline post

Not To Scale
Compass Bearing Magnetic North

I, Kevin P. Enright, Monroe County Surveyor, hereby certify that this document was prepared under my direction in accordance with the provisions of section 36-2-10-11 of the Indiana Code, and the above data is given under my hand and seal this 4th day of January, 2008.

Kevin P. Enright

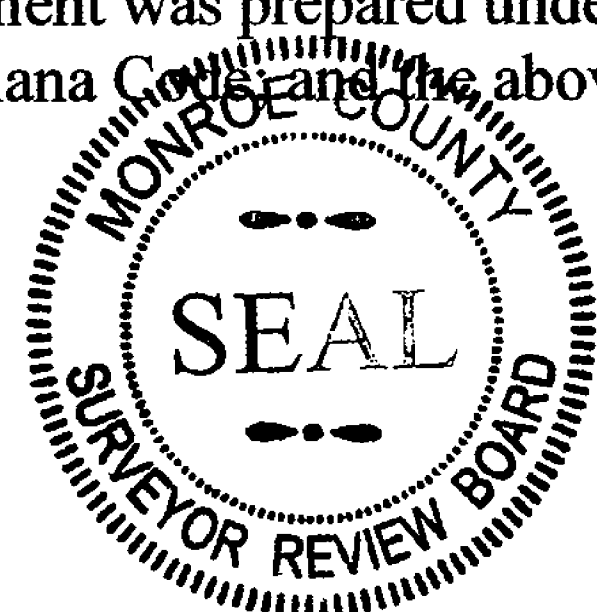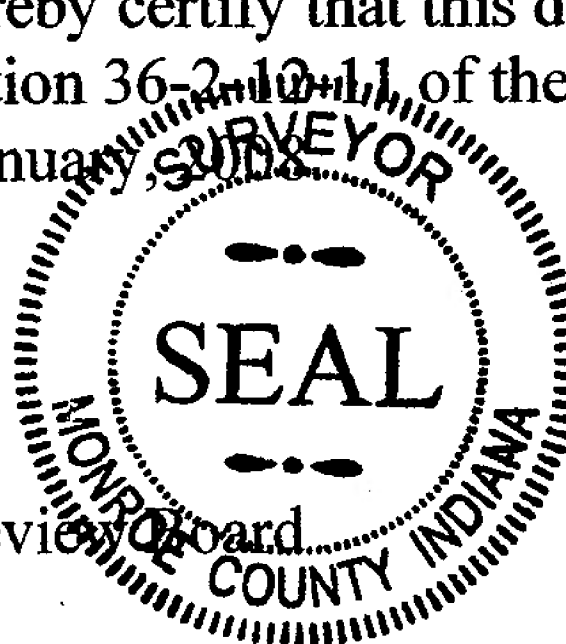

Administered by the Monroe County Surveyor Review Board

Date: 2/12/2008



Blm G-05
01/04/2008